PARKING SUMMARY:
EXISTING SPACES: 35
PROPOSED SPACES: 31
(PARKING COUNT INCLUDES ONE HANDICAPPED AND ONE LIFEGUARD SPACE)

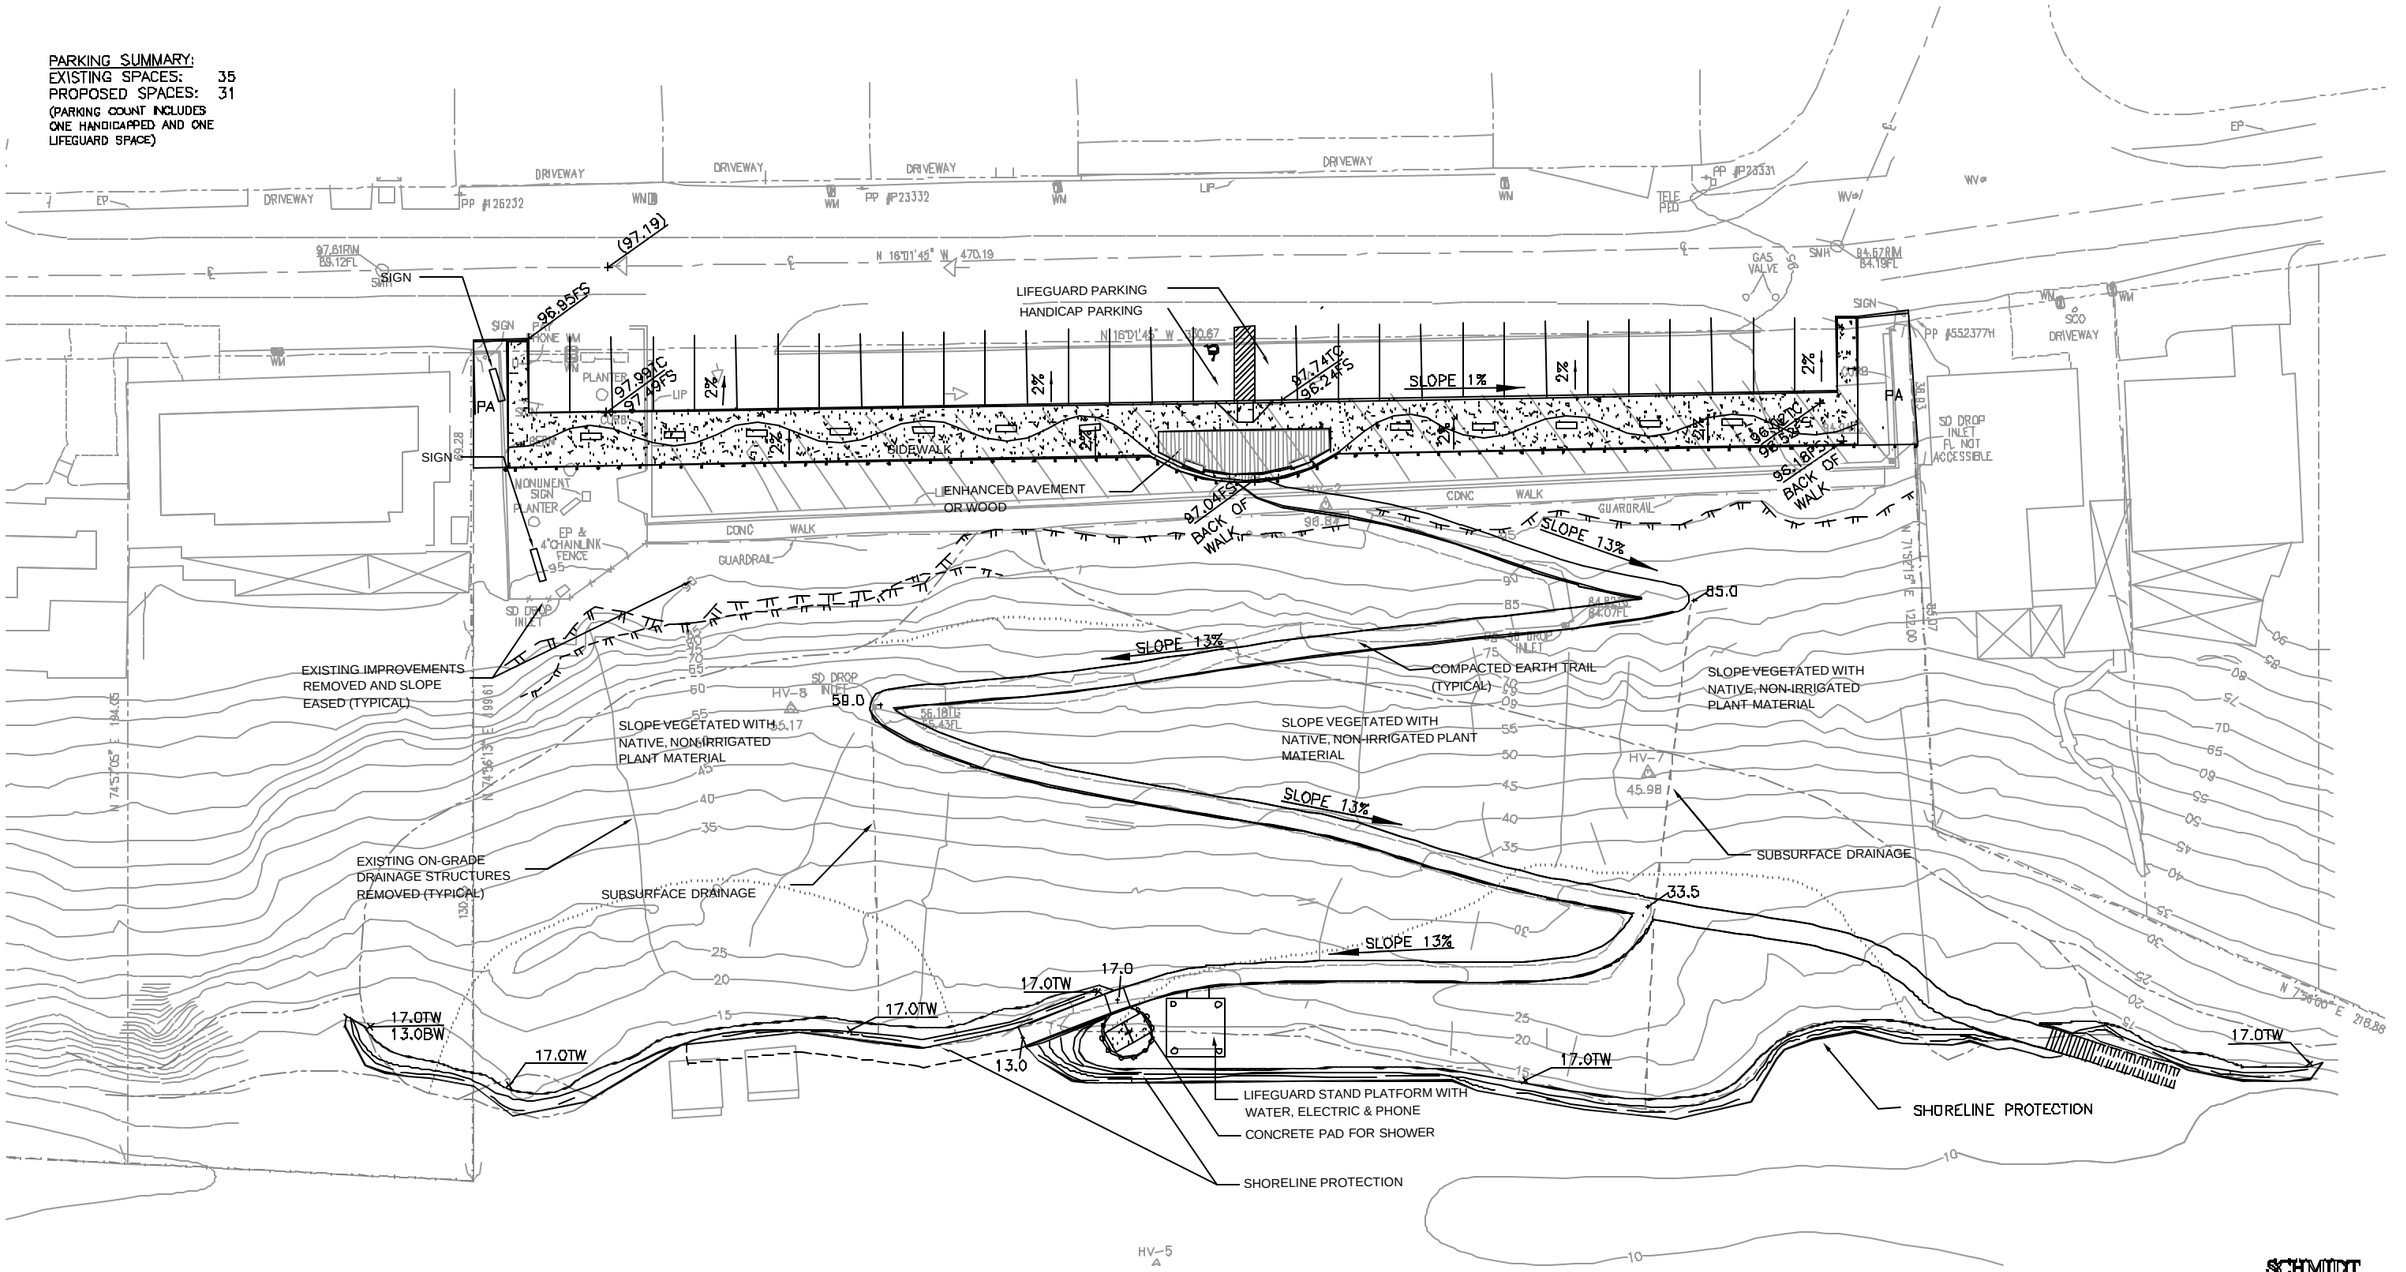

OPTION A - RETREAT HEAD-IN PARKING, PATH ON GRADE WITH SHORELINE PROTECTION

BEACON'S BEACH ACCESS, LEUCADIA STATE BEACH - CITY OF ENCINITAS, CALIFORNIA

PRELIMINARY CONCEPT BOARD NOT FOR CONSTRUCTION

SDG PROJ. #: 02-402

0' 5' 10' 15' 20' 1" = 10'-0"

JUNE 3, 2003

SCHMIDT DESIGN GROUP
SAN DIEGO, CA
PHONE: (619) 236-1462
LIC CA 2138